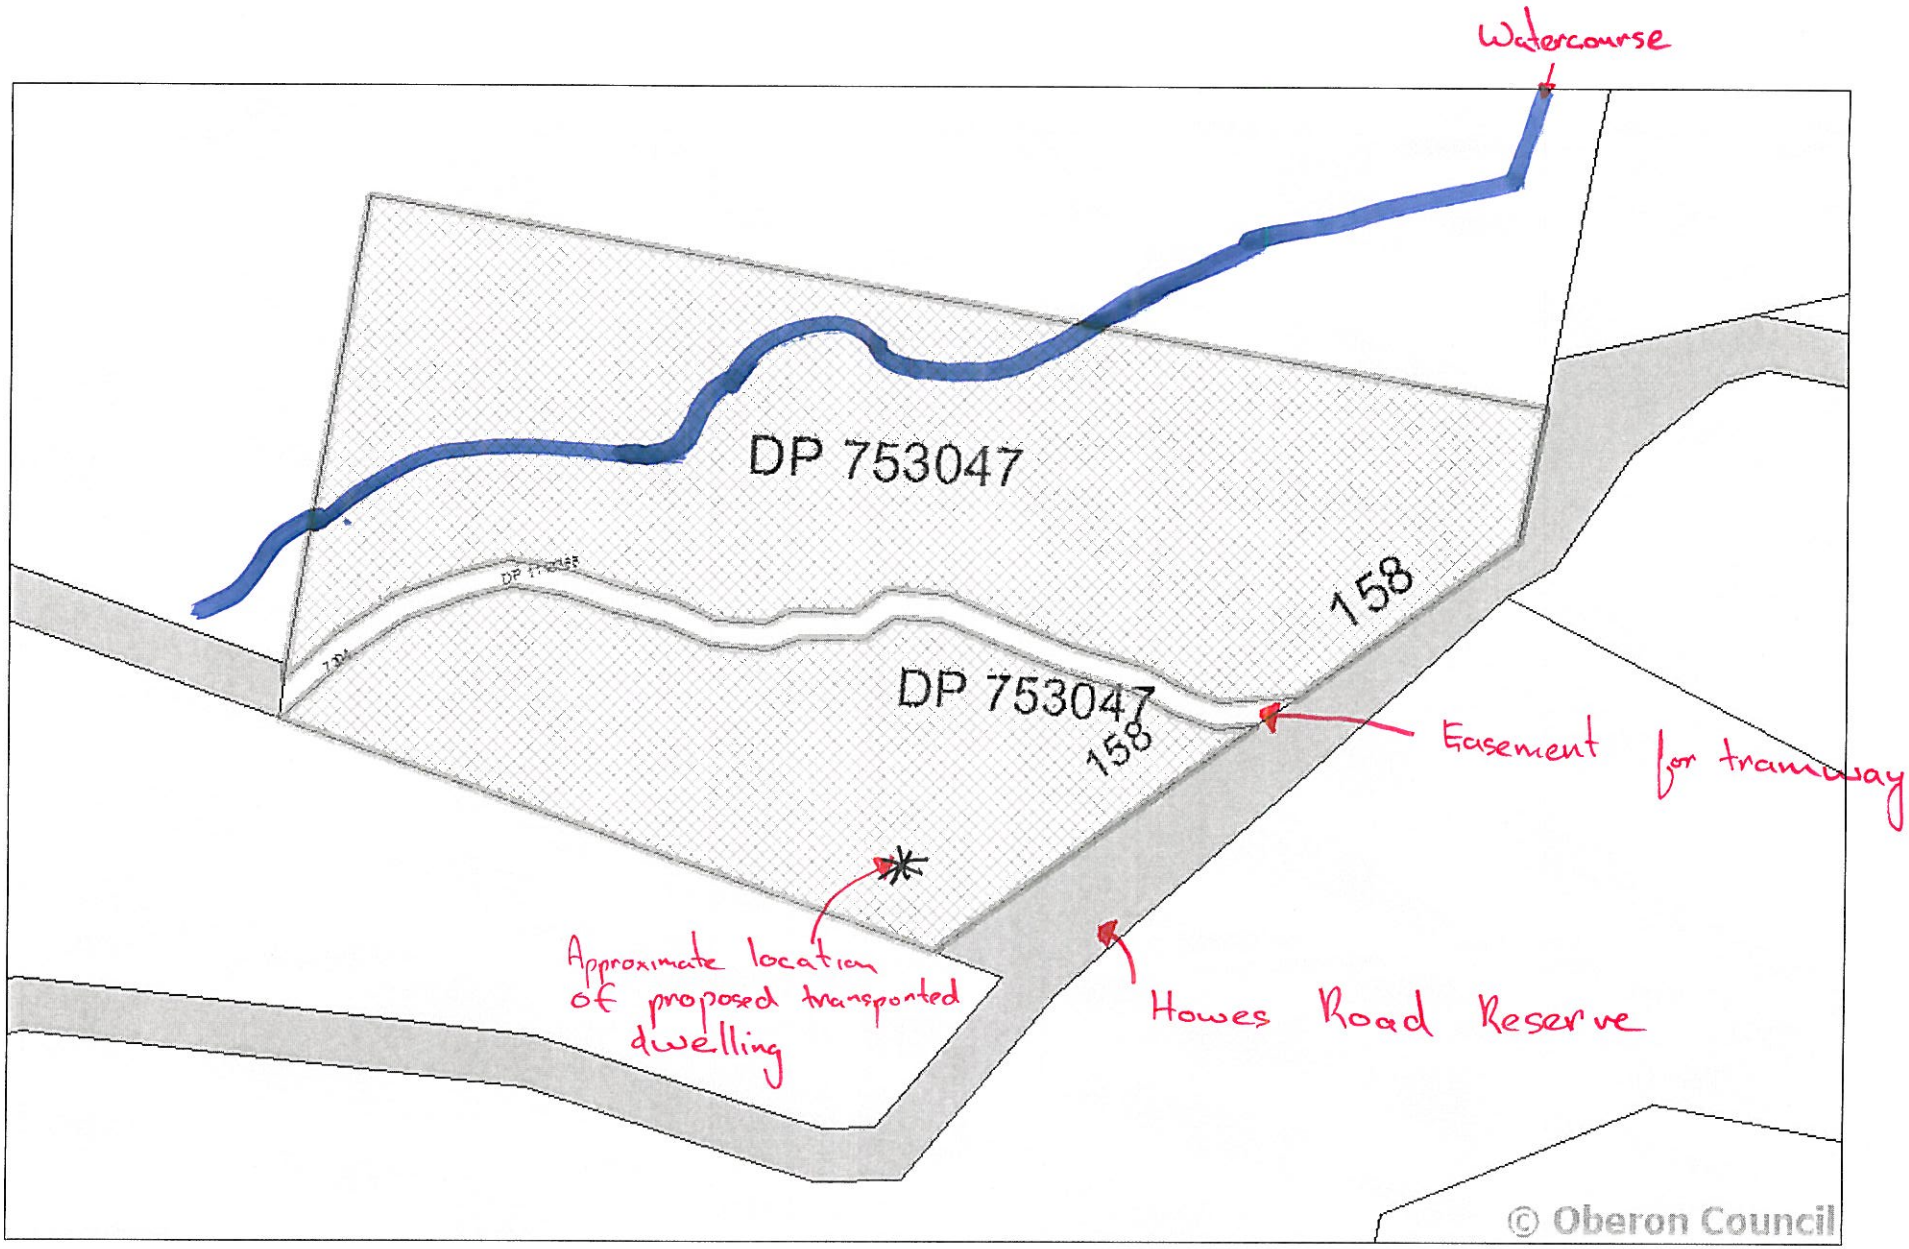
Watercourse
DP 753047
DP 753047
158
158
Easement for tramway
Approximate location of proposed transported dwelling
Howes Road Reserve
© Oberon Council
NORTH