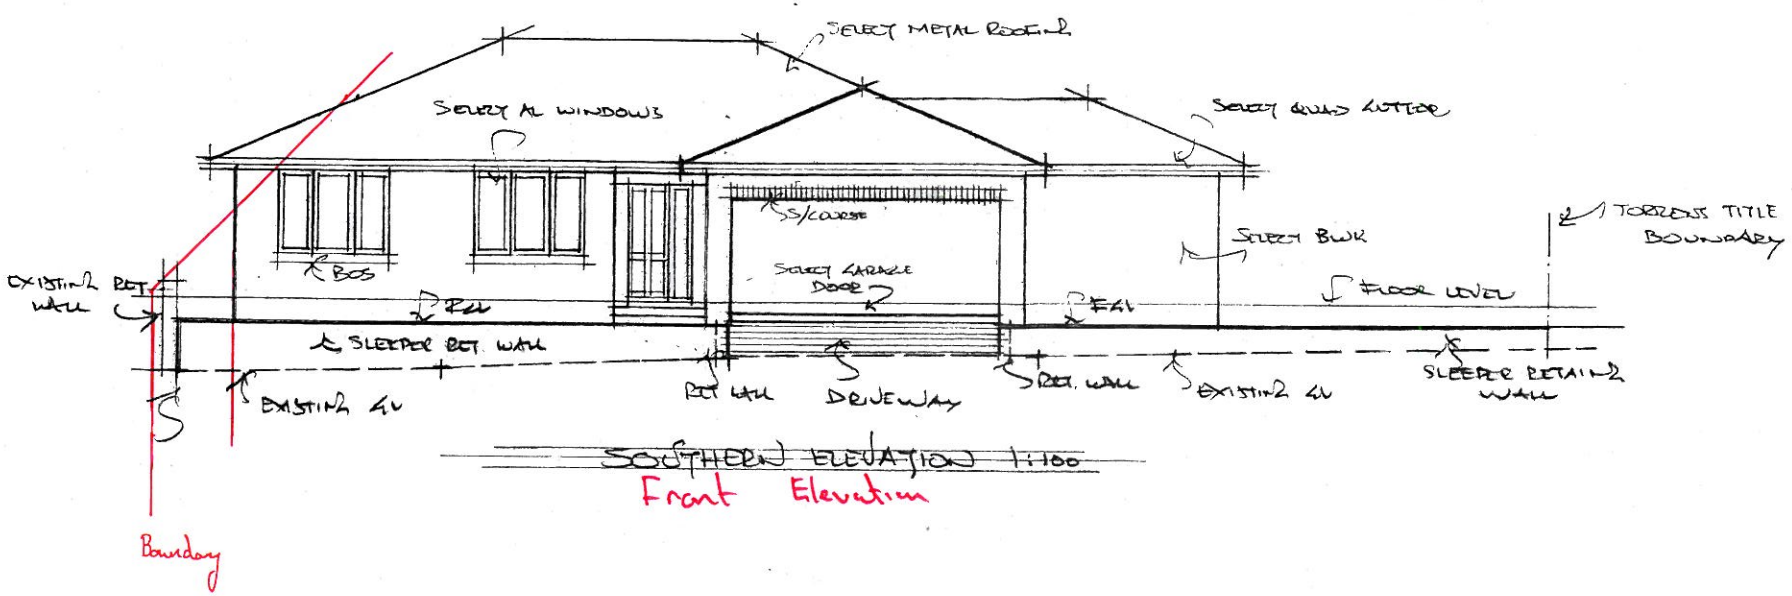

SOUTHERN ELEVATION 1:100

Front Elevation

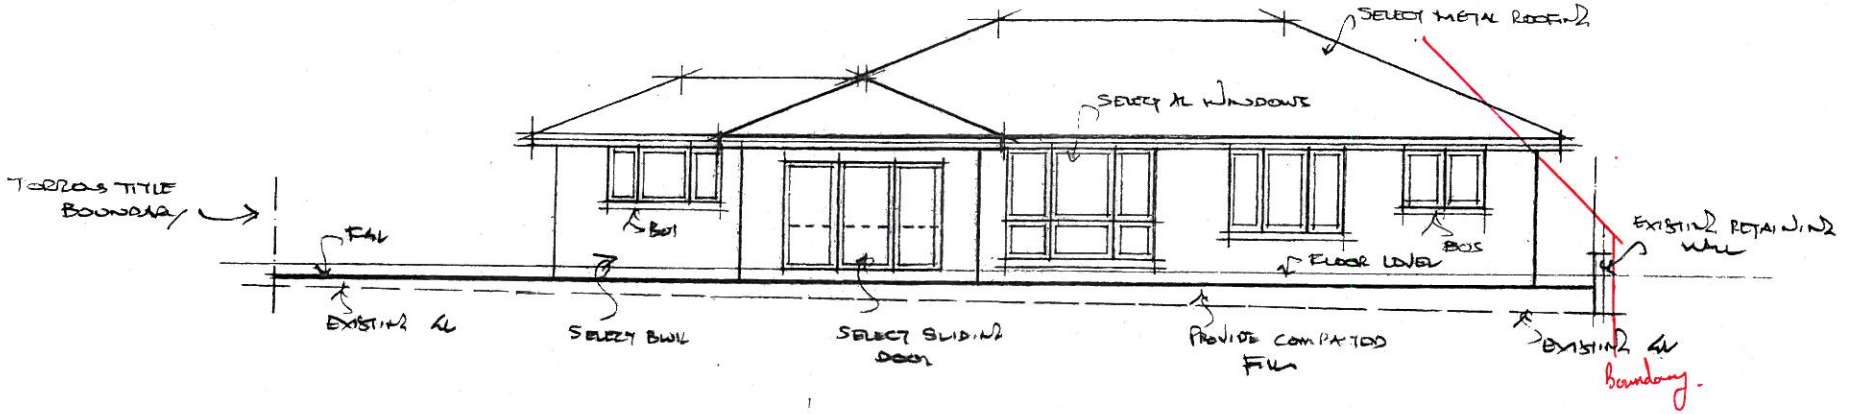

NORTHERN ELEVATION 1:100

Rear Elevation

PROPOSED TORRENS TITLE DUAL OCCUPANCY @ LOT B N°83A NORTH ST OBERON for THE COBVALE FAMILY SUPERANNUATION FUND

Design : Dakoba Pty Ltd
Scale : 1:100
Date : JUNE 2011
DWG N° : CSF 03